MODEL: 4LBS24038A75FTB*

ADA COMPLIANT

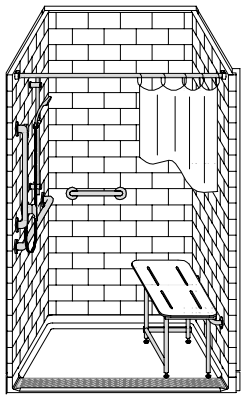

PERSPECTIVE VIEW - N.T.S.
MODEL SHOWN HERE AS:
LEFT PLUMBING
RIGHT SEAT
RIGHT REVEAL

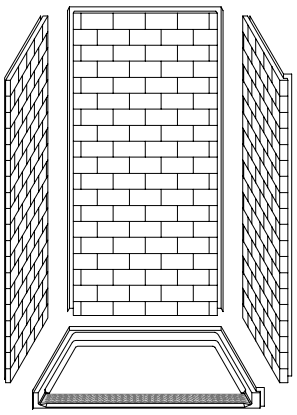

ASSEMBLY VIEW - N.T.S.

ALL ACCESSORIES OPTIONAL

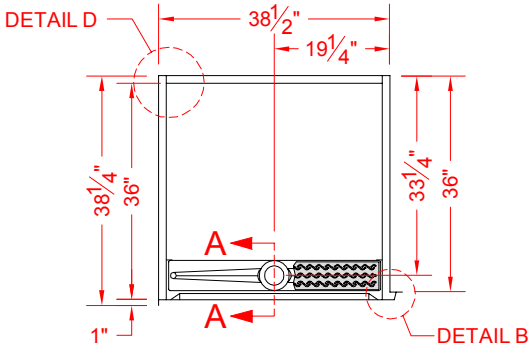

TOP VIEW - SCALE ⅜" = 1'-0"

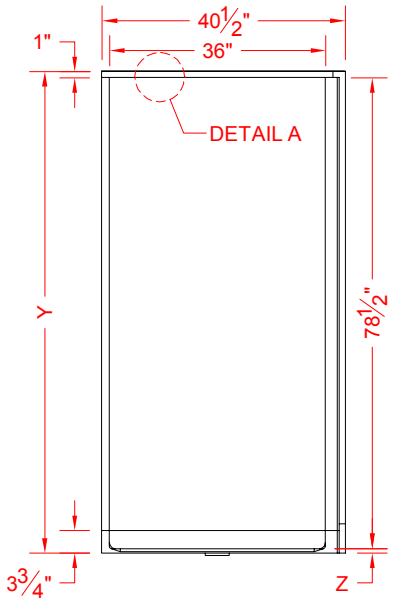

FRONT ELEVATION - SCALE: ⅜" = 1'-0"

SEE OVER

Features:

-ADA compliant, multi-piece transfer shower with a trench drain and stainless steel grate
-Available in various threshold heights
-Molded, four-piece gelcoat/fiberglass shower module
-"Subway Tile" wall finish, white (standard)
-Integral full wood backing for strength and unlimited accessory placement
-On all threshold heights 1-1/4" or shorter, no mud set is required, and an anchoring adhesive kit is supplied
-On all threshold heights 1-1/2" or taller, mud set is required

***OTHER THRESHOLD HEIGHTS AVAILABLE UPON REQUEST**

	UNIT HEIGHT	THRESHOLD HEIGHT
MODEL #	Y	Z*
4LBS24038A75FTB	80-1/4"	3/4" MIN.
4LBS24038A2FTB	81-1/2"	2" MAX.

*** - SEE BACK FOR DETAIL SECTIONS**

PRODUCT SPECIFICATIONS:

-Multi-piece shower module shall be constructed of gelcoat/fiberglass with full integral plywood backing and trench drain under stainless steel drain grate.
-Rough-In: Stud opening +1/4" -0" Nominal Dimensions.

C.S.I. FORMAT SPECIFICATION TEXT AVAILABLE

PRODUCT INFORMATION:

-Accessories: Factory installed, unless prone to damage during installation/shipping. Polished chrome/satin stainless standard, others available.
-Colors: White as standard, others to match any major fixture manufacturer, also available with sprayable solid surface in many colors
-Custom curb heights, other than shown, are available (between min. and max.)

ACCESSORIES:

INSTALLED BY OTHERS:
-Grab bar
-Seat, folding
-Mixing valve, pressure-balancing, lever handle, pre-plumbed tree to supply elbow
-Curtain and rod

CODES:

Designed and manufactured in compliance with the following standards and codes:

-A.N.S.I. Z124.2 Standards for Plastic Showers
-I.P.C. International Plumbing Code
-U.P.C. Uniform Plumbing Code
-A.D.A. Accessibility Guildelines for Buildings and Facilities
-A.N.S.I. A117.1 Accessible and Usable Buildings and Facilities

NOTICE OF LIMITATION:

-Adhere to floor as required

bestbath Intelligent Designs

We reserve the right to make revisions without notice in the design of fixtures or in packaging unless this right has specifically been waived at the time the order is accepted.

4LBS24038A75FTB

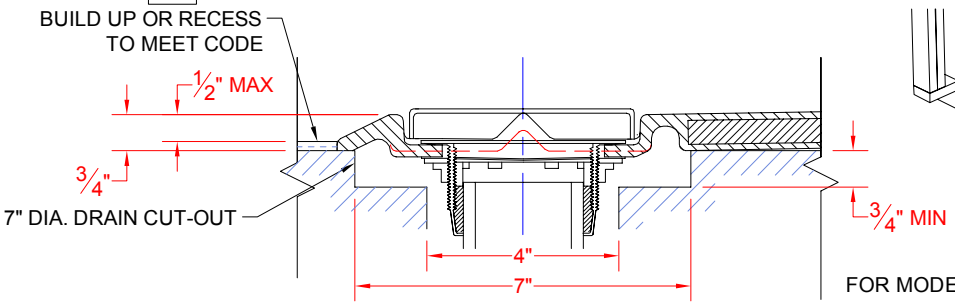

SECTION A-A - SCALE: 3" = 1'-0"

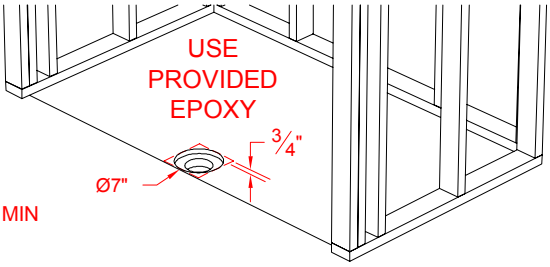

FOR MODELS ENDING IN 75FTB, 1FTB, OR A12FTB, INSTALLATION REQUIRES A 7" DIAMETER (OR 7" x 7" SQ) x 3/4" CUT-OUT.

4LBS24038A2FTB

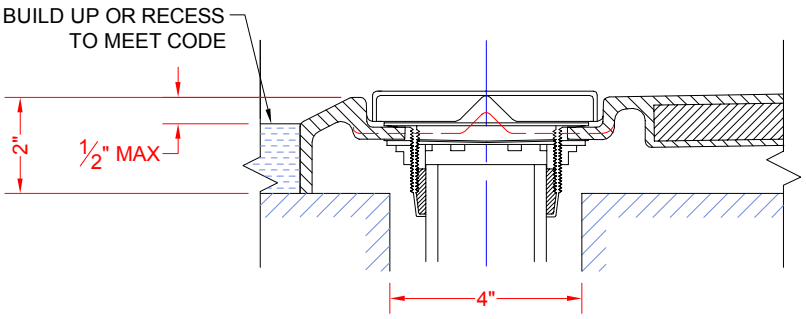

SECTION A-A - SCALE: 3" = 1'-0"

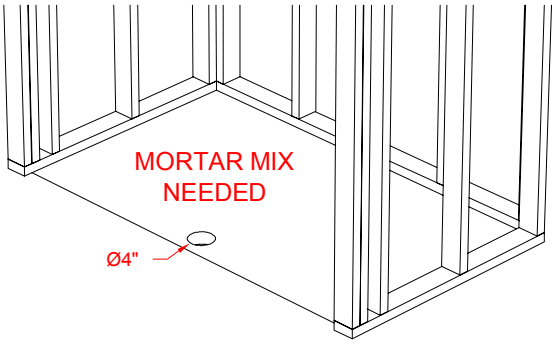

FOR MODELS ENDING IN 15FTB, 17FTB, OR 2FTB, INSTALLATION REQUIRES A 4" DRAIN HOLE.

OTHER THRESHOLD HEIGHTS AVAILABLE UPON REQUEST

SHOWN AS INSTALLED WITH SOLID BRASS, NO-CAULK DRAIN FITTING (INCLUDED, INSTALLED BY OTHERS)

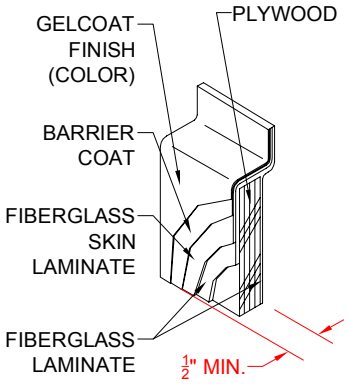

DETAIL A - SCALE: N.T.S.
WALL SECTION DETAIL

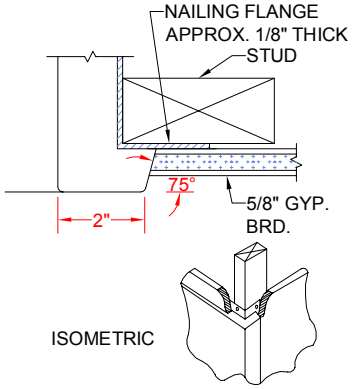

DETAIL B - SCALE: NTS
REVEAL DETAIL

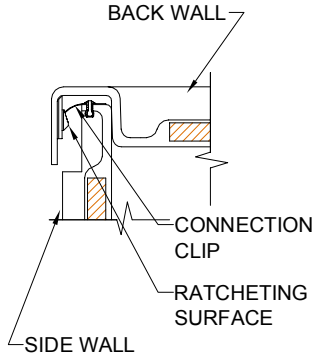

DETAIL D - SCALE: NTS
WALL JOINT DETAIL

bestbath Intelligent Designs